AL-RAFAY HEIGHTS

HCPL
Developers & Marketing

DESIGN BY: TUQEER PAUL	LOCATION	TITLE	DATE	SCALE
SUBMITTED BY: SAJID RASHEED	Plot no. CP-19, Main Double Raod Block-H Soan Gardens Islamabad	FRONT ELEVATION	25-07-2019	1\8=1'-0
RECOMMENDED BY: CEO.RAFIQUE HUSSAIN			DRG NO	HCPL/ -01
APPROVED BY				

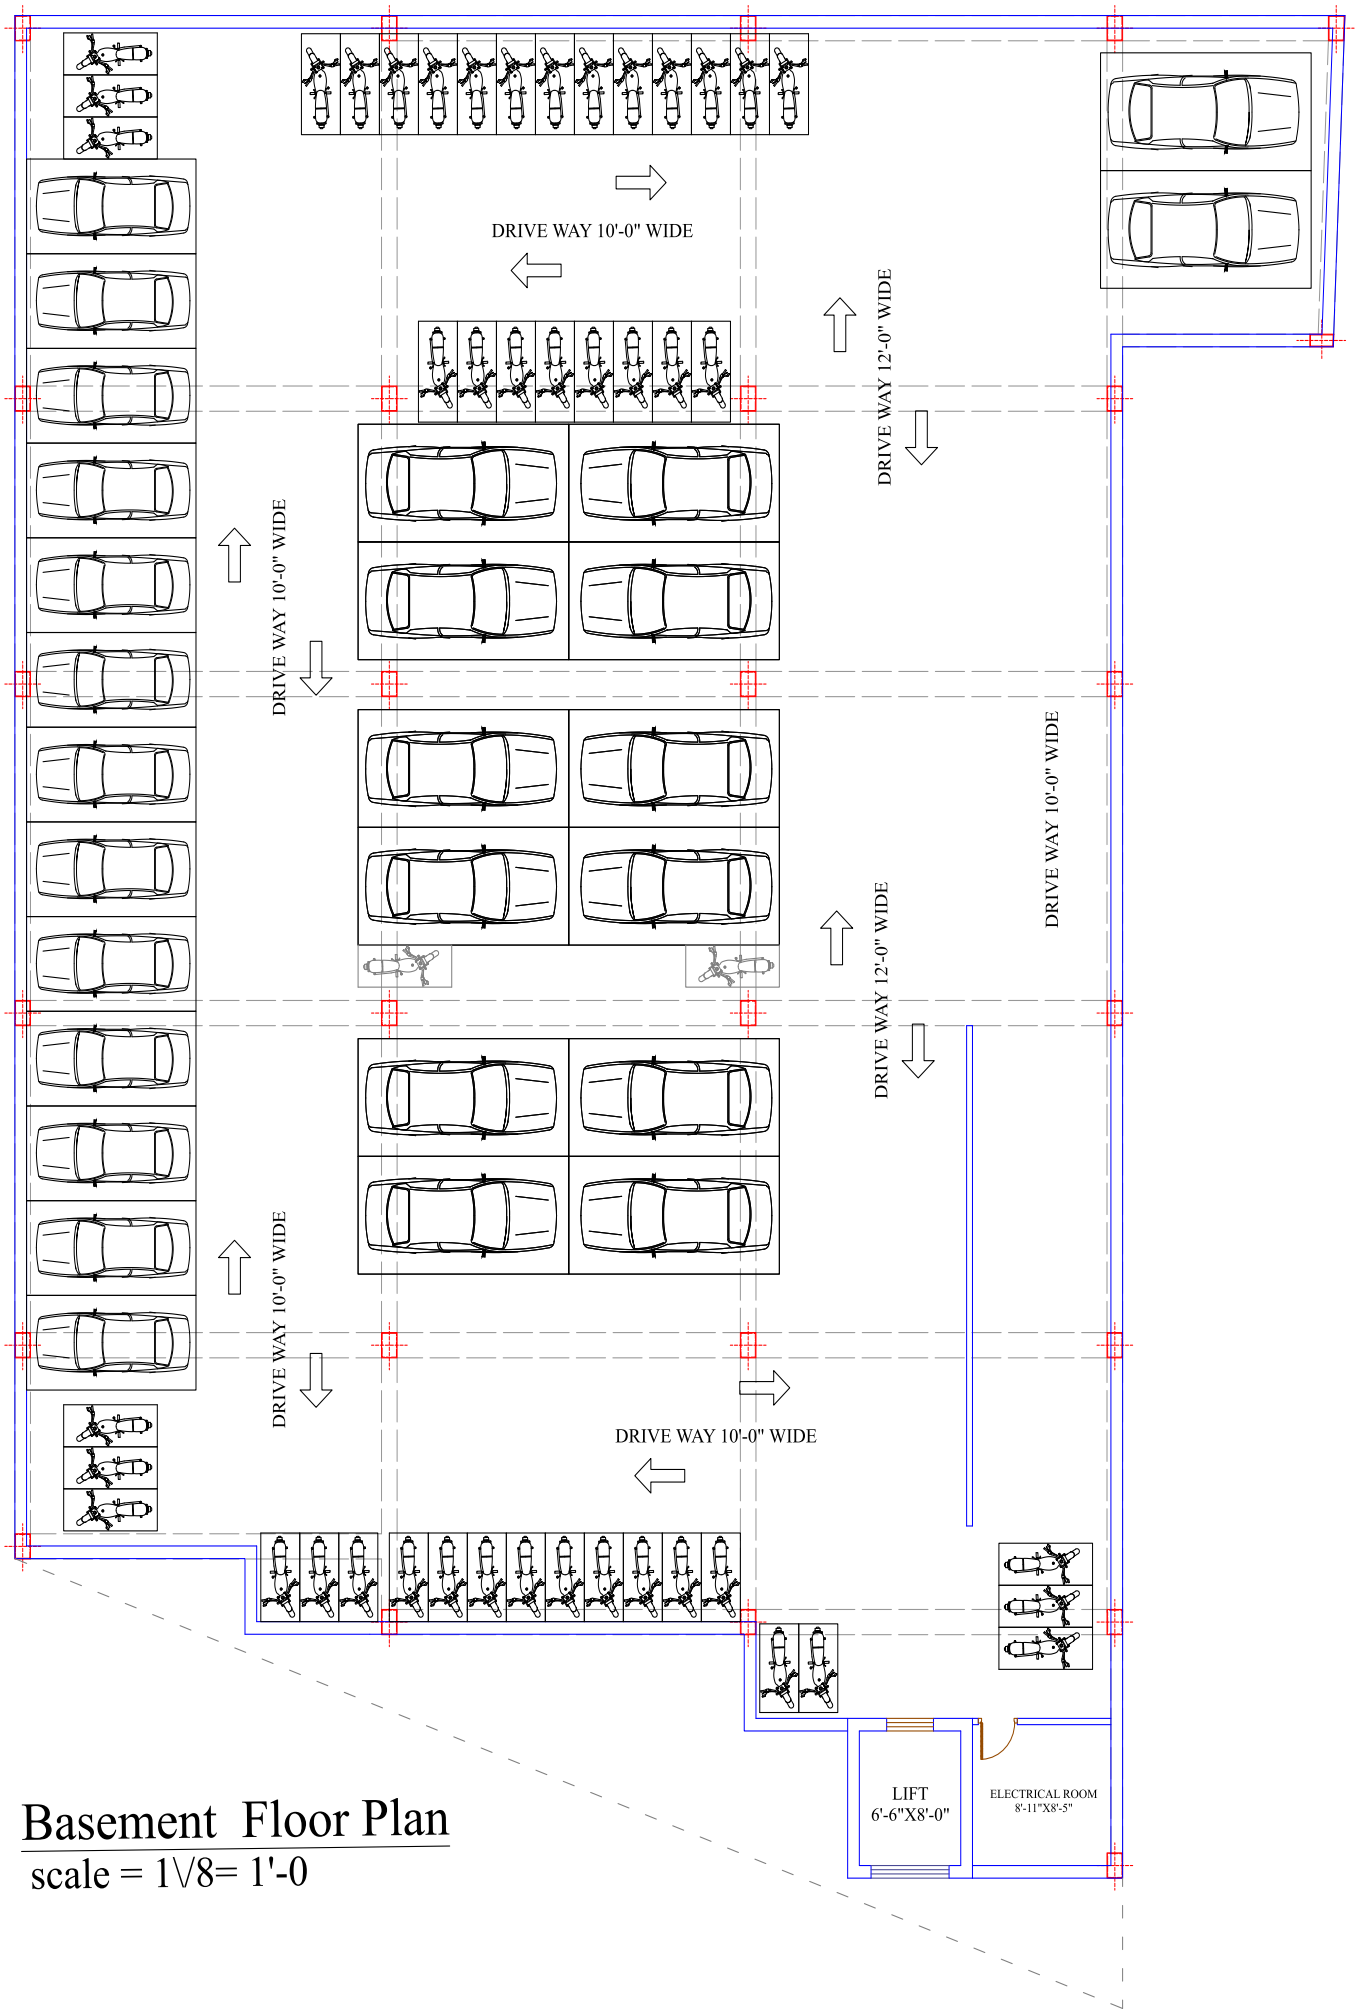

Basement Floor Plan

scale = 1\8= 1'-0

HCPL Developers & Marketing	DESIGN BY: TUQEER PAUL SUBMITTED BY: SAJID RASHEED RECOMMENDED BY: CEO.RAFIQUE HUSSAIN APPROVED BY:	LOCATION: Plot no. CP-19, Main Double Raod Block-H Soan Gardens Islamabad	TITLE: Basement floor plan	DATE: 25-07-2019 SCALE: 1\8=1'-0 DRG NO: HCPL/ -02

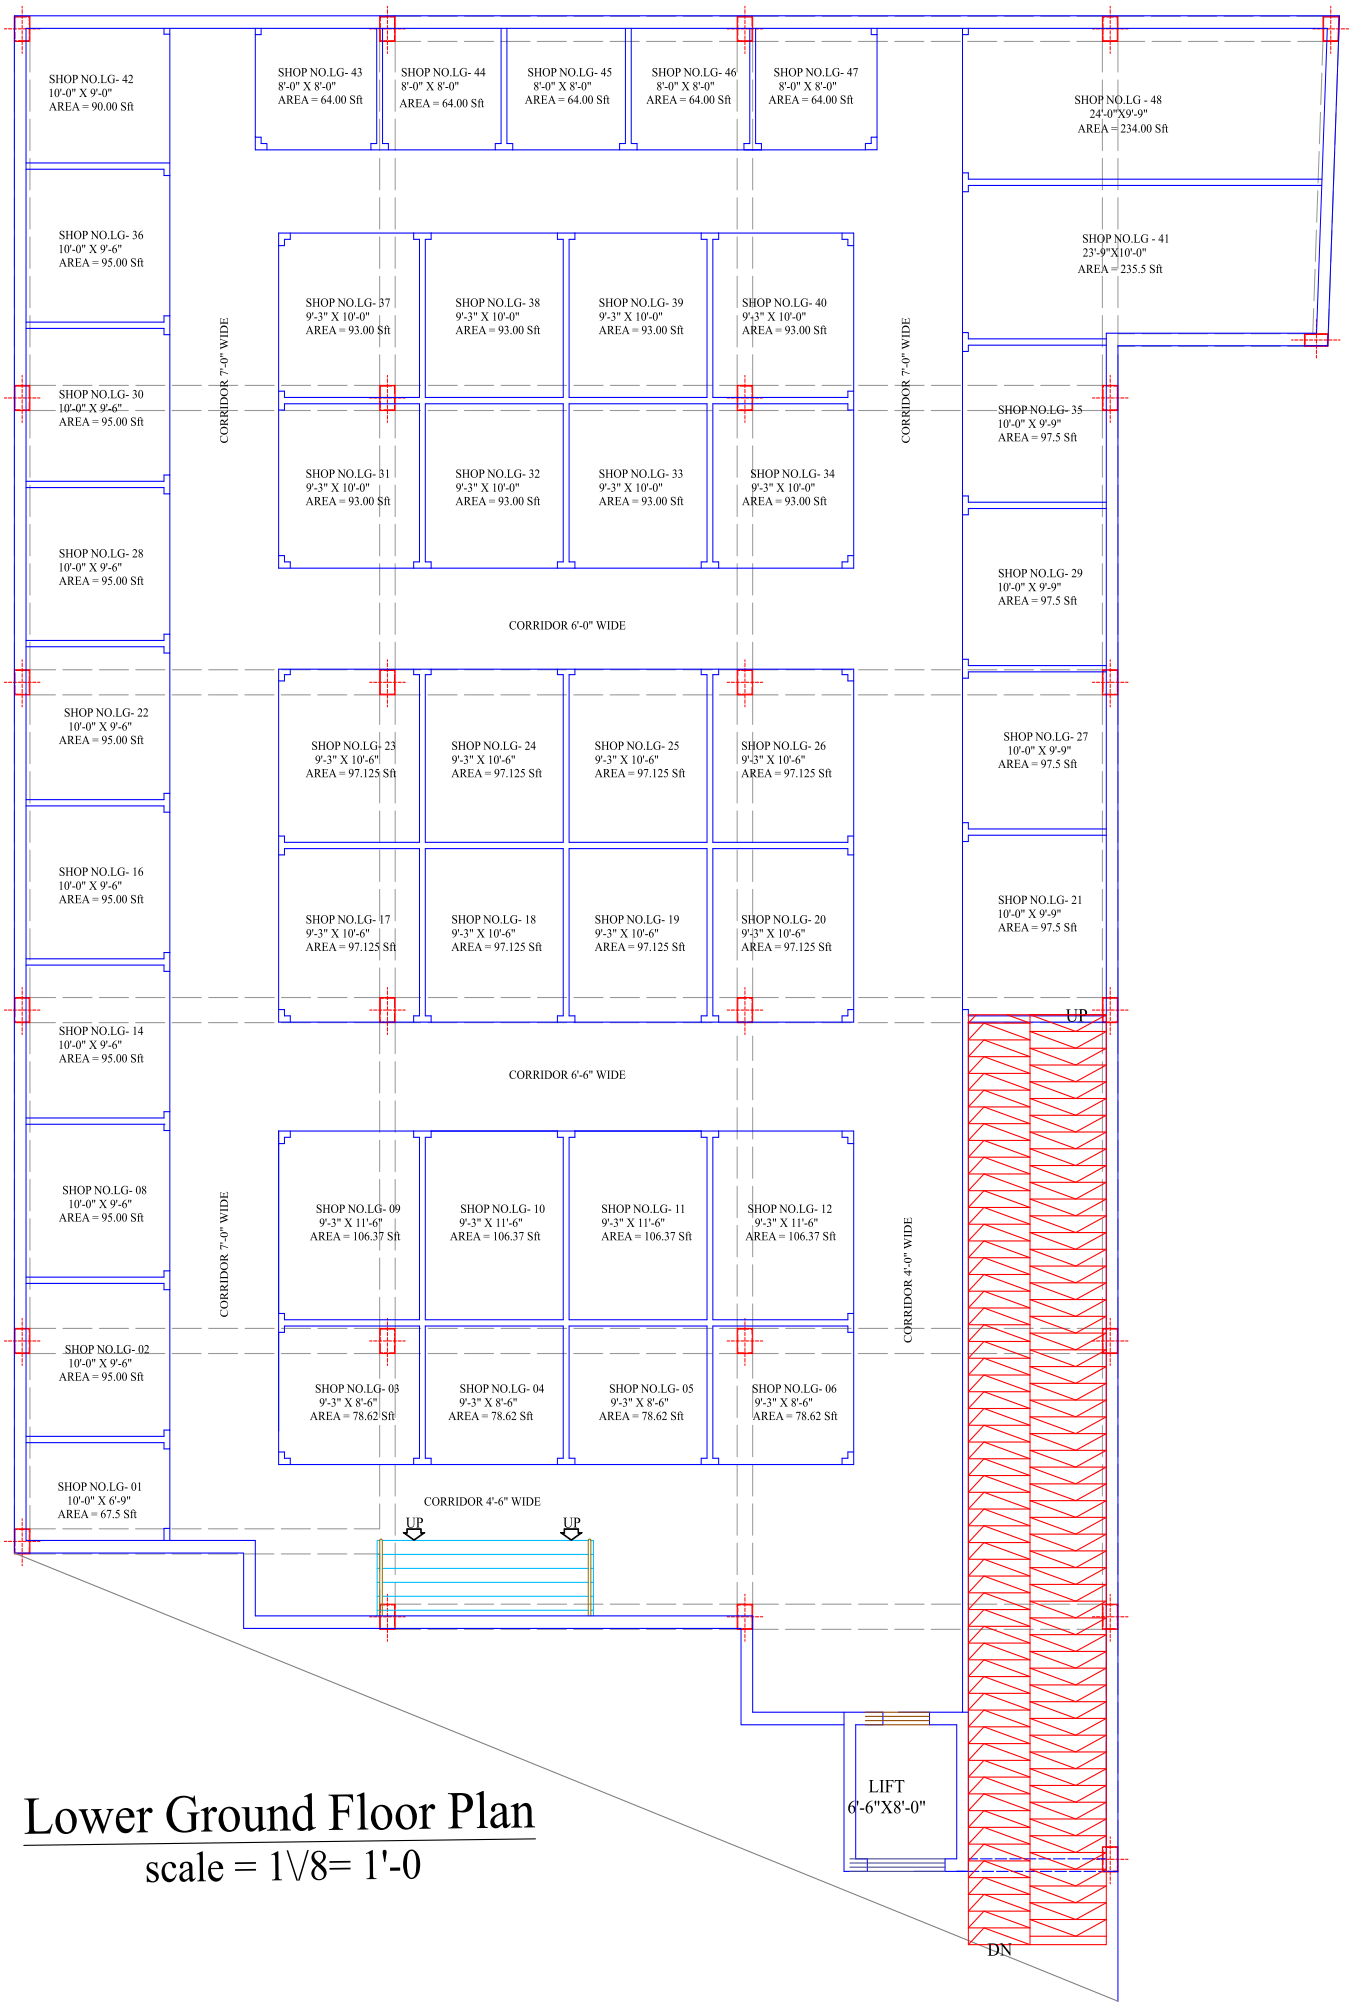

Lower Ground Floor Plan

scale = 1\8= 1'-0

HCPL Developers & Marketing	DESIGN BY: TUQEER PAUL SUBMITTED BY: SAJID RASHEED RECOMMENDED BY: CEO.RAFIQUE HUSSAIN APPROVED BY:	LOCATION: Plot no. CP-19, Main Double Raod Block-H Soan Gardens Islamabad	TITLE: Lower ground floor plan	DATE: 25-07-2019 DRG NO: HCPL/ -03	SCALE: 1\8=1'-0

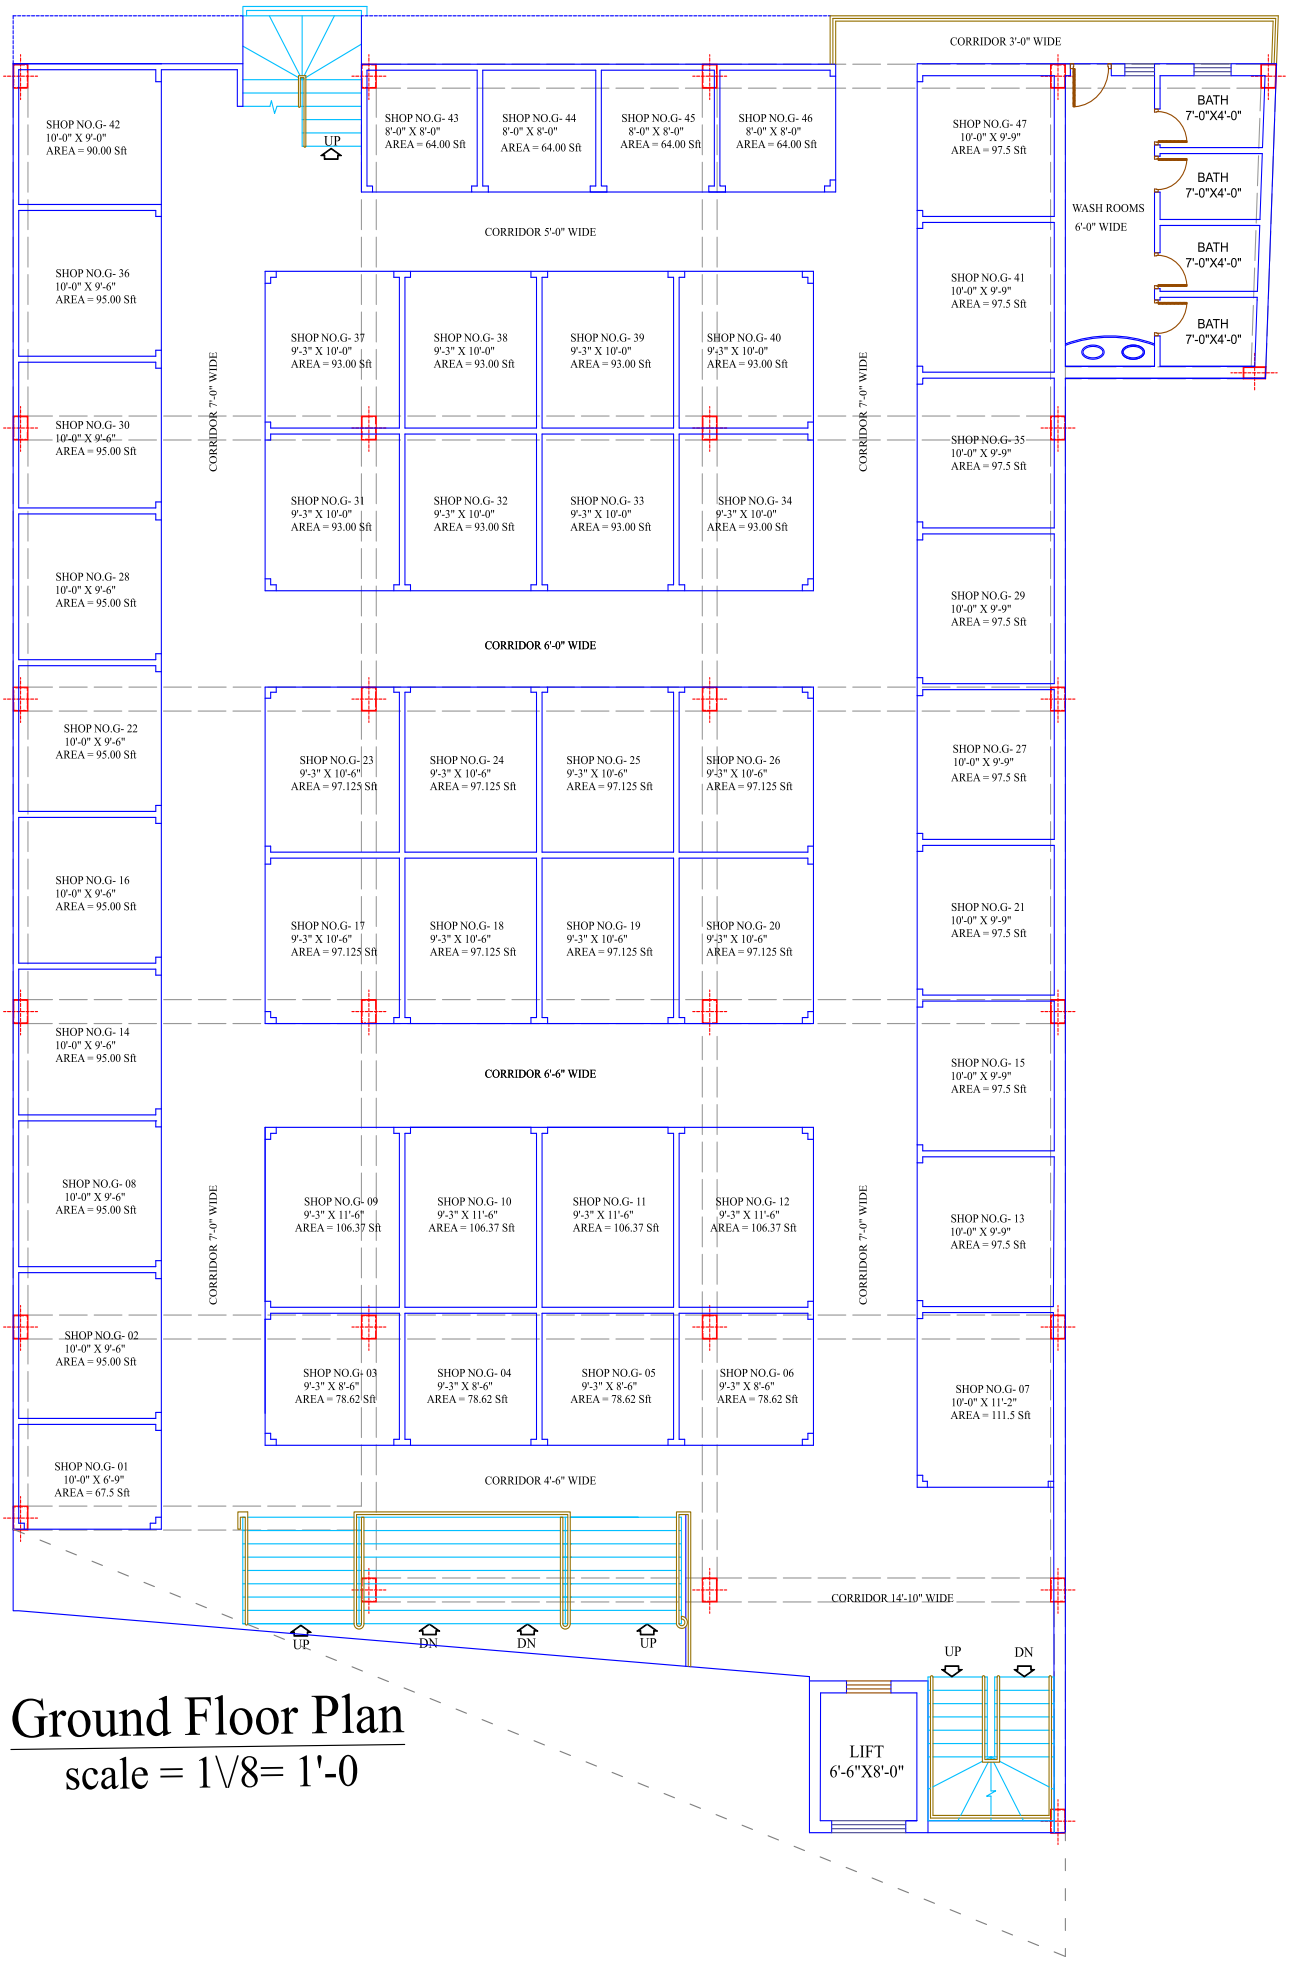

Ground Floor Plan

scale = 1\8= 1'-0

HCPL Developers & Marketing	DESIGN BY: TUQEER PAUL SUBMITTED BY: SAJID RASHEED RECOMMENDED BY: CEO.RAFIQUE HUSSAIN APPROVED BY:	LOCATION: Plot no. CP-19, Main Double Raod Block-H Soan Gardens Islamabad	TITLE: Ground Floor Plan	DATE: 25-07-2019 DRG NO: HCPL/ -04	SCALE: 1\8=1'-0

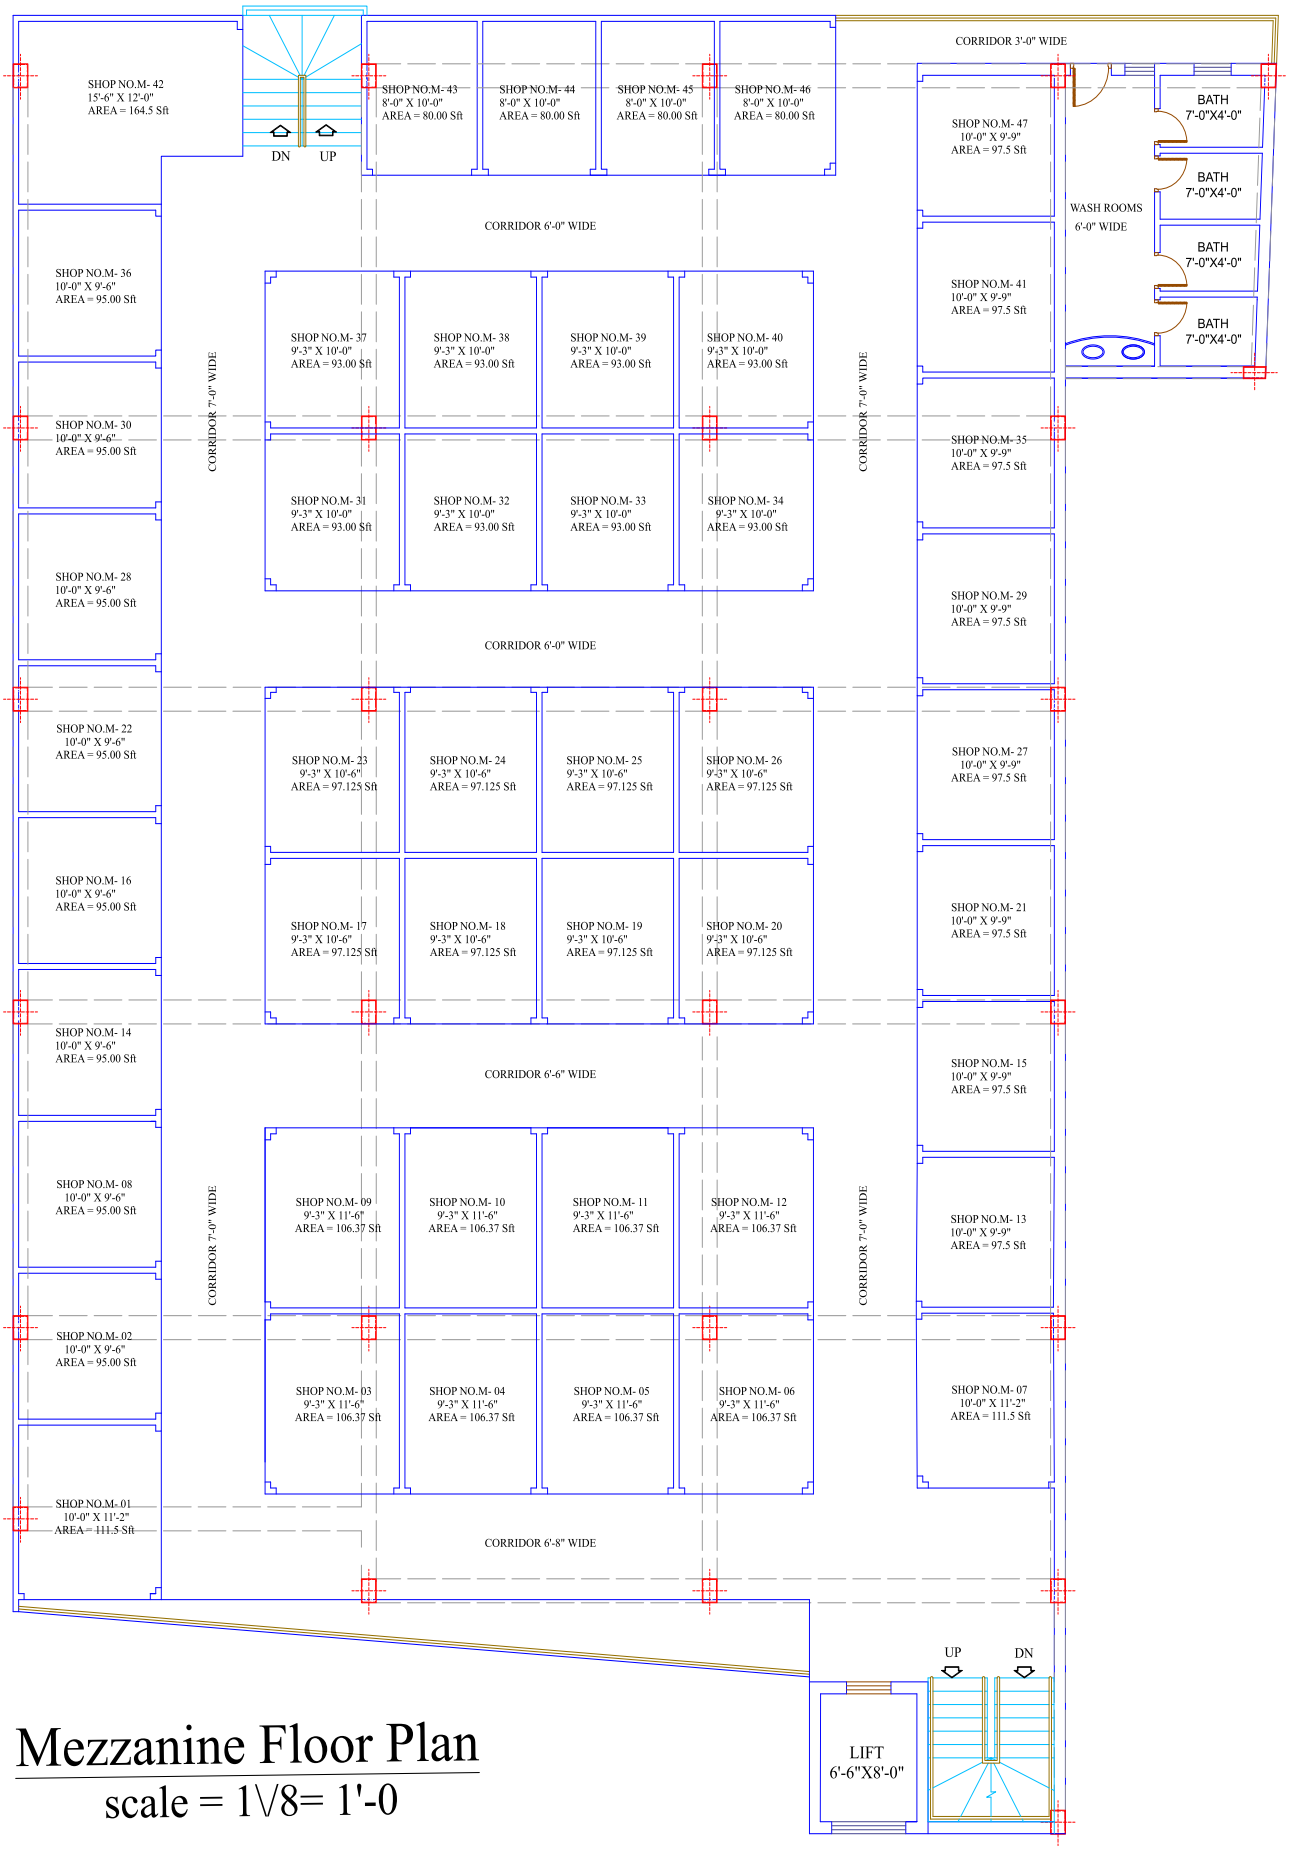

Mezzanine Floor Plan

scale = 1\8= 1'-0

HCPL Developers & Marketing	DESIGN BY: TUQEER PAUL SUBMITTED BY: SAJID RASHEED RECOMMENDED BY: CEO.RAFIQUE HUSSAIN APPROVED BY:	LOCATION: Plot no. CP-19, Main Double Raod Block-H Soan Gardens Islamabad	TITLE: Mezzanine Floor Plan	DATE: 25-07-2019 DRG NO: HCPL/ -05	SCALE: 1\8=1'-0

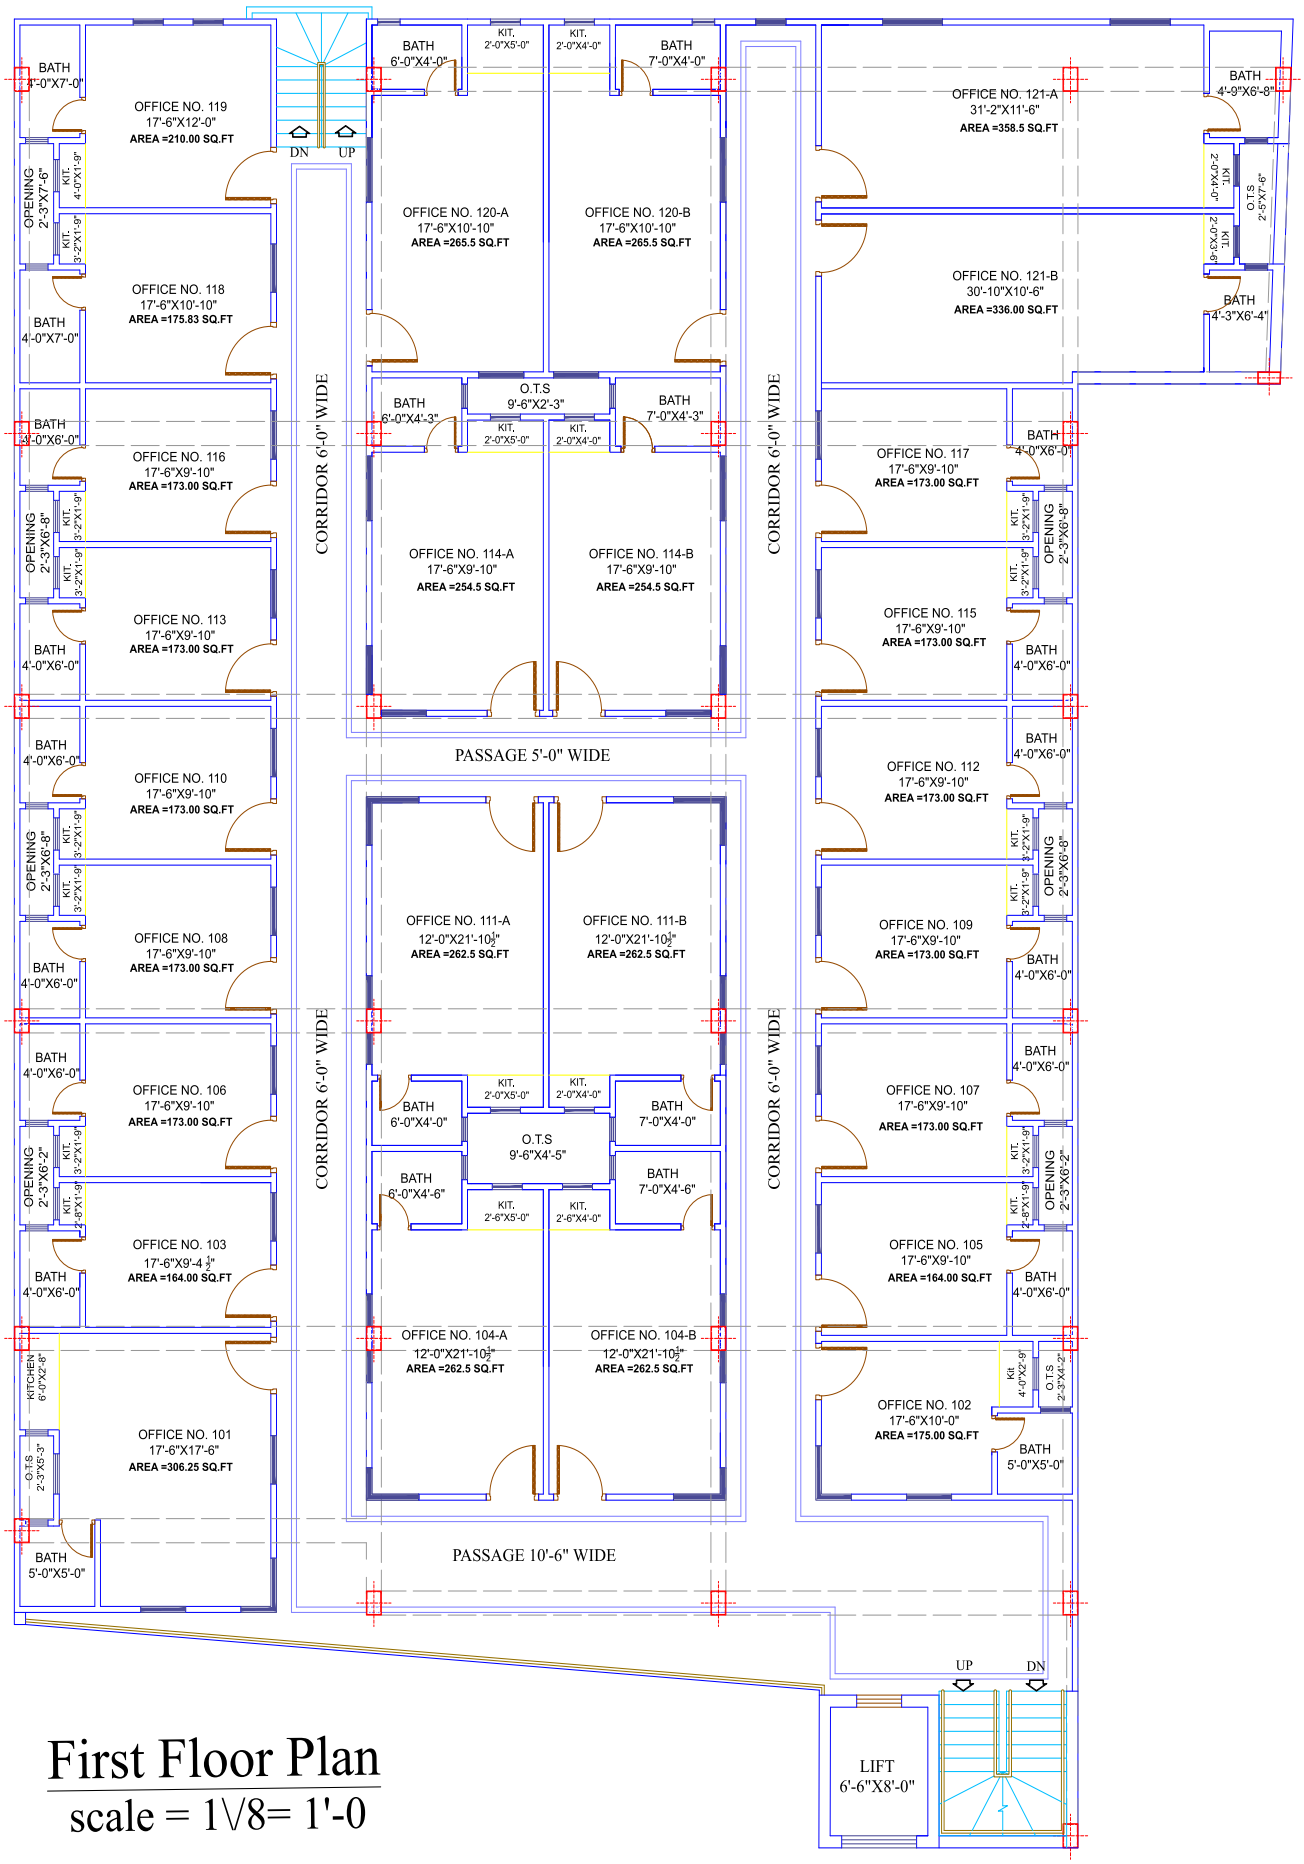

First Floor Plan

scale = 1\8= 1'-0

HCPL Developers & Marketing	DESIGN BY: TUQEER PAUL SUBMITTED BY: SAJID RASHEED RECOMMENDED BY: CEO.RAFIQUE HUSSAIN APPROVED BY:	LOCATION: Plot no. CP-19, Main Double Raod Block-H Soan Gardens Islamabad	TITLE: First Floor Plan	DATE: 25-07-2019 DRG NO: HCPL/ -06	SCALE: 1\8=1'-0

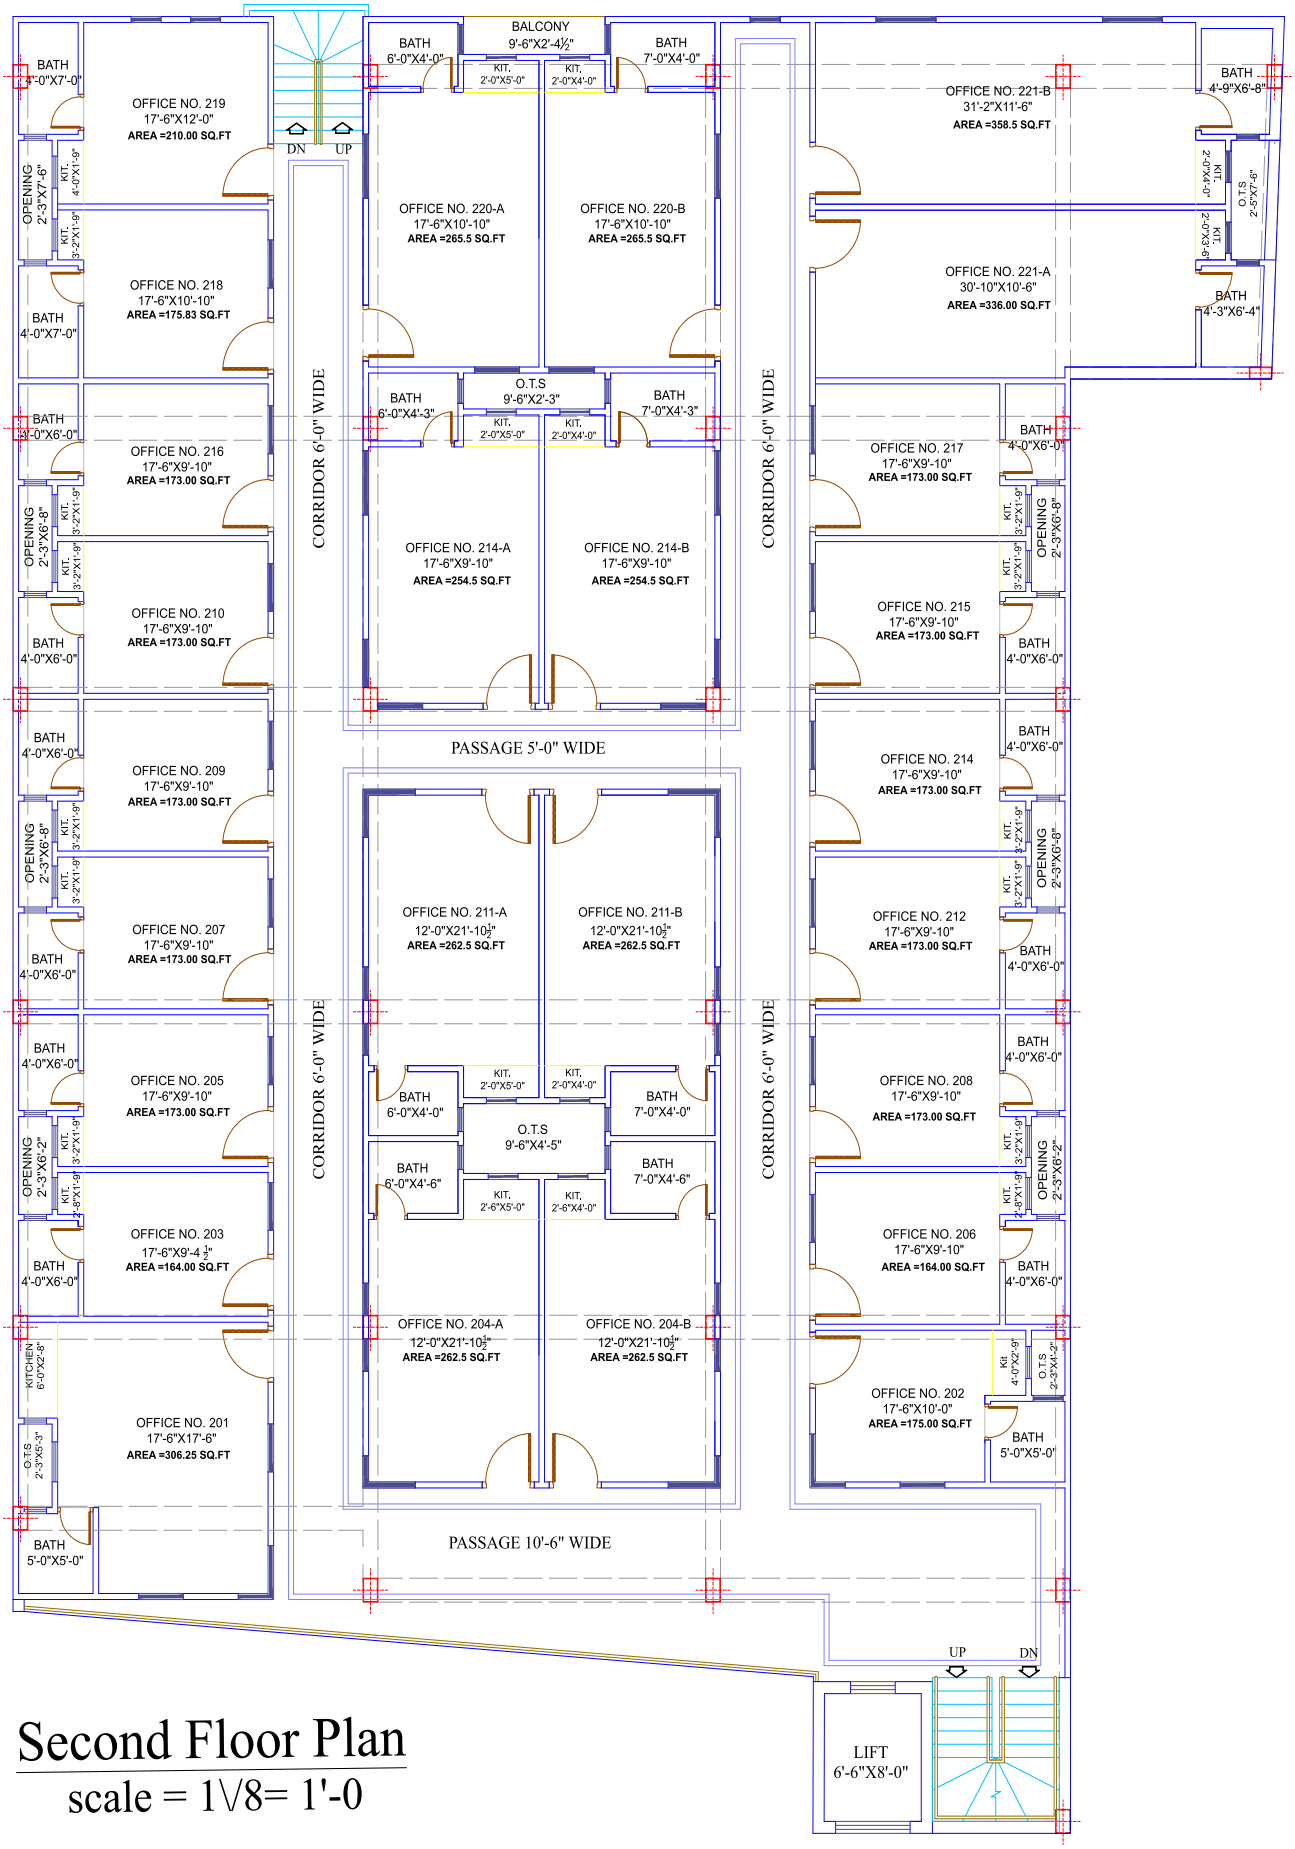

Second Floor Plan

scale = 1\8= 1'-0

HCPL Developers & Marketing	DESIGN BY: TUQEER PAUL SUBMITTED BY: SAJID RASHEED RECOMMENDED BY: CEO.RAFIQUE HUSSAIN APPROVED BY:	LOCATION: Plot no. CP-19, Main Double Raod Block-H Soan Gardens Islamabad	TITLE: Second Floor Plan	DATE: 25-07-2019 DRG NO: HCPL/ -07	SCALE: 1\8=1'-0

Third Floor Plan

scale = 1\8= 1'-0

HCPL Developers & Marketing	DESIGN BY: TUQEER PAUL SUBMITTED BY: SAJID RASHEED RECOMMENDED BY: CEO.RAFIQUE HUSSAIN APPROVED BY:	LOCATION: Plot no. CP-19, Main Double Raod Block-H Soan Gardens Islamabad	TITLE: Third Floor Plan	DATE: 25-07-2019 DRG NO: HCPL/ -08	SCALE: 1\8=1'-0

Fourth Floor Plan

scale = 1\/8= 1'-0

HCPL Developers & Marketing	DESIGN BY: TUQEER PAUL SUBMITTED BY: SAJID RASHEED RECOMMENDED BY: CEO.RAFIQUE HUSSAIN APPROVED BY:	LOCATION: Plot no. CP-19, Main Double Raod Block-H Soan Gardens Islamabad	TITLE: Fourth Floor Plan	DATE: 25-07-2019 DRG NO: HCPL/ -09	SCALE: 1\/8=1'-0

Map Location:

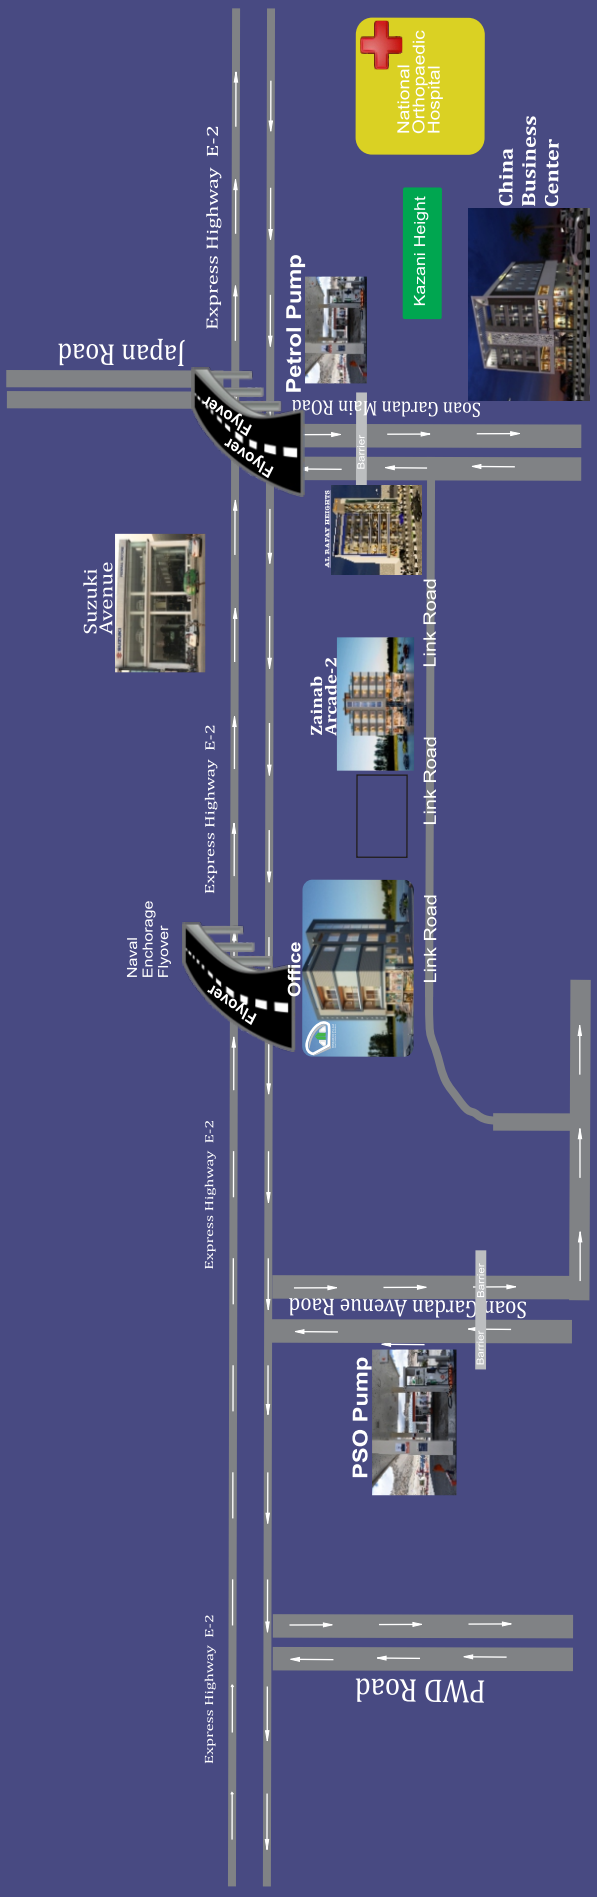

Nearby Places

- Naval anchorage Flyover--03 minute
- Japan Road Flyover link with H-block Main road
- GiGa Mall--09 minute
- Zero Point Interchange--15 minute
- CUST University– 02 minute
- National Orthopadic & Specialist Hospital– 0 minute
- University of Lahore-- 05 minute

HCPL

Developers & Marketing

info@thehcpl.com

www.thehcpl.com

hcplOfficial

Plot no. 53E, Central Avenue Bahria Town
Phase 6 Road, PWD O-9 Islamabad.